

Specification sheet LX 1999

Roof drainage systems

Series 84 DRAINLET[®]

Emergency drainage


Gravity flow

Silent Power


Discharge rate:	20,0 l/sec
Water height:	75 mm
Roof penetration:	-
Diameter:	DN 125
LX-Number:	LX 1999
Weir height:	40 mm
Drain:	ventilated
Downpipe:	ventilated
Downpipe height:	-
Drainage:	in sewer

LX 1999 Piece list

1 x Art.-No. choose drain on page two!

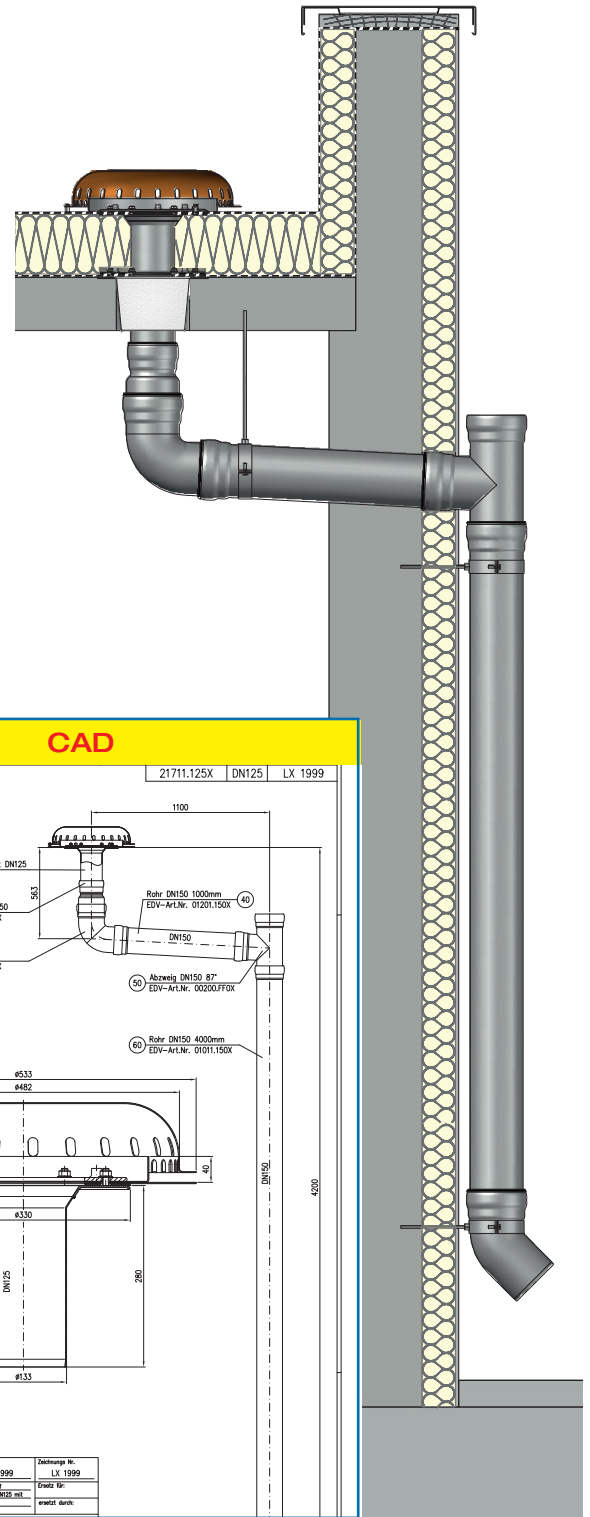


hQ - Head Discharge curve

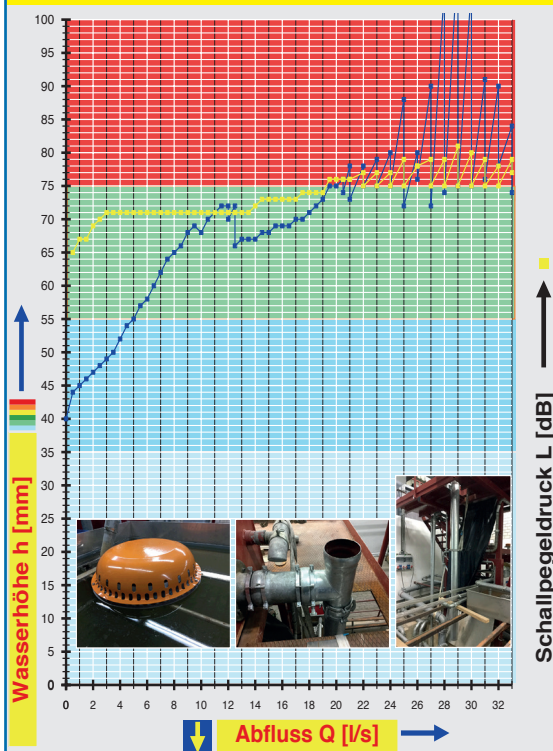

Systempower

CAD

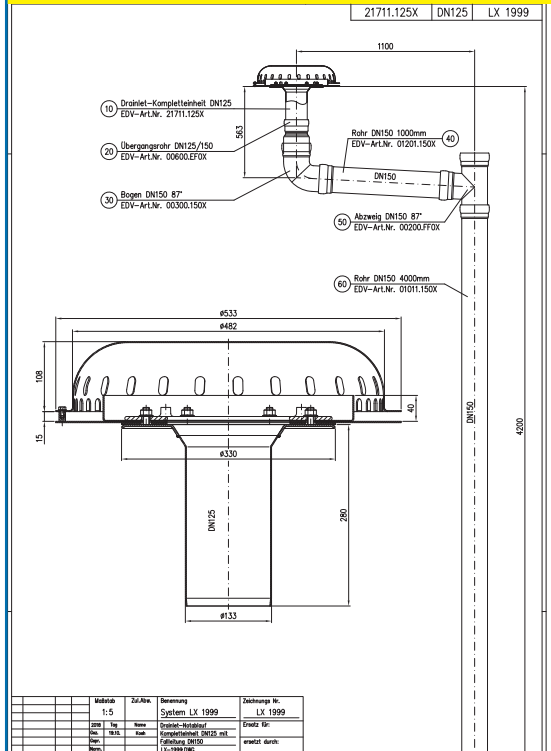

Prüfsystem mit Belüftungsöffnungen

Water height	mm	25	30	35	40	45	50	55	60	65	70	75	80	85	90	95	100
Discharge	l/sec					1,0	3,5	5,0	6,5	8,0	10,5	20,0	24,0	24,7	27,0	27,8	27,9
Silent Power																	

Choose drain for piece list on page one!


DN 125

without thermal insulation

LX1999-5X

Drain Art.-No. 21711.125X

with clamping flange
one-piece
for bituminous and plastic
roofing sheets

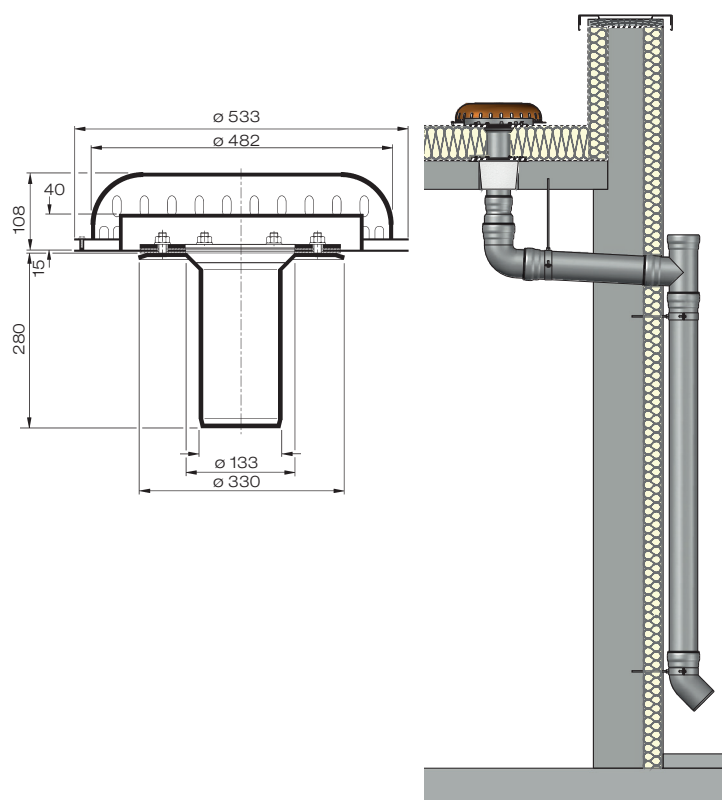

Heat tracing: Lorowerk recommends to check all drains and pipes with regard to their frost-sensibility. Where necessary, these parts should be upgraded with heat tracing.